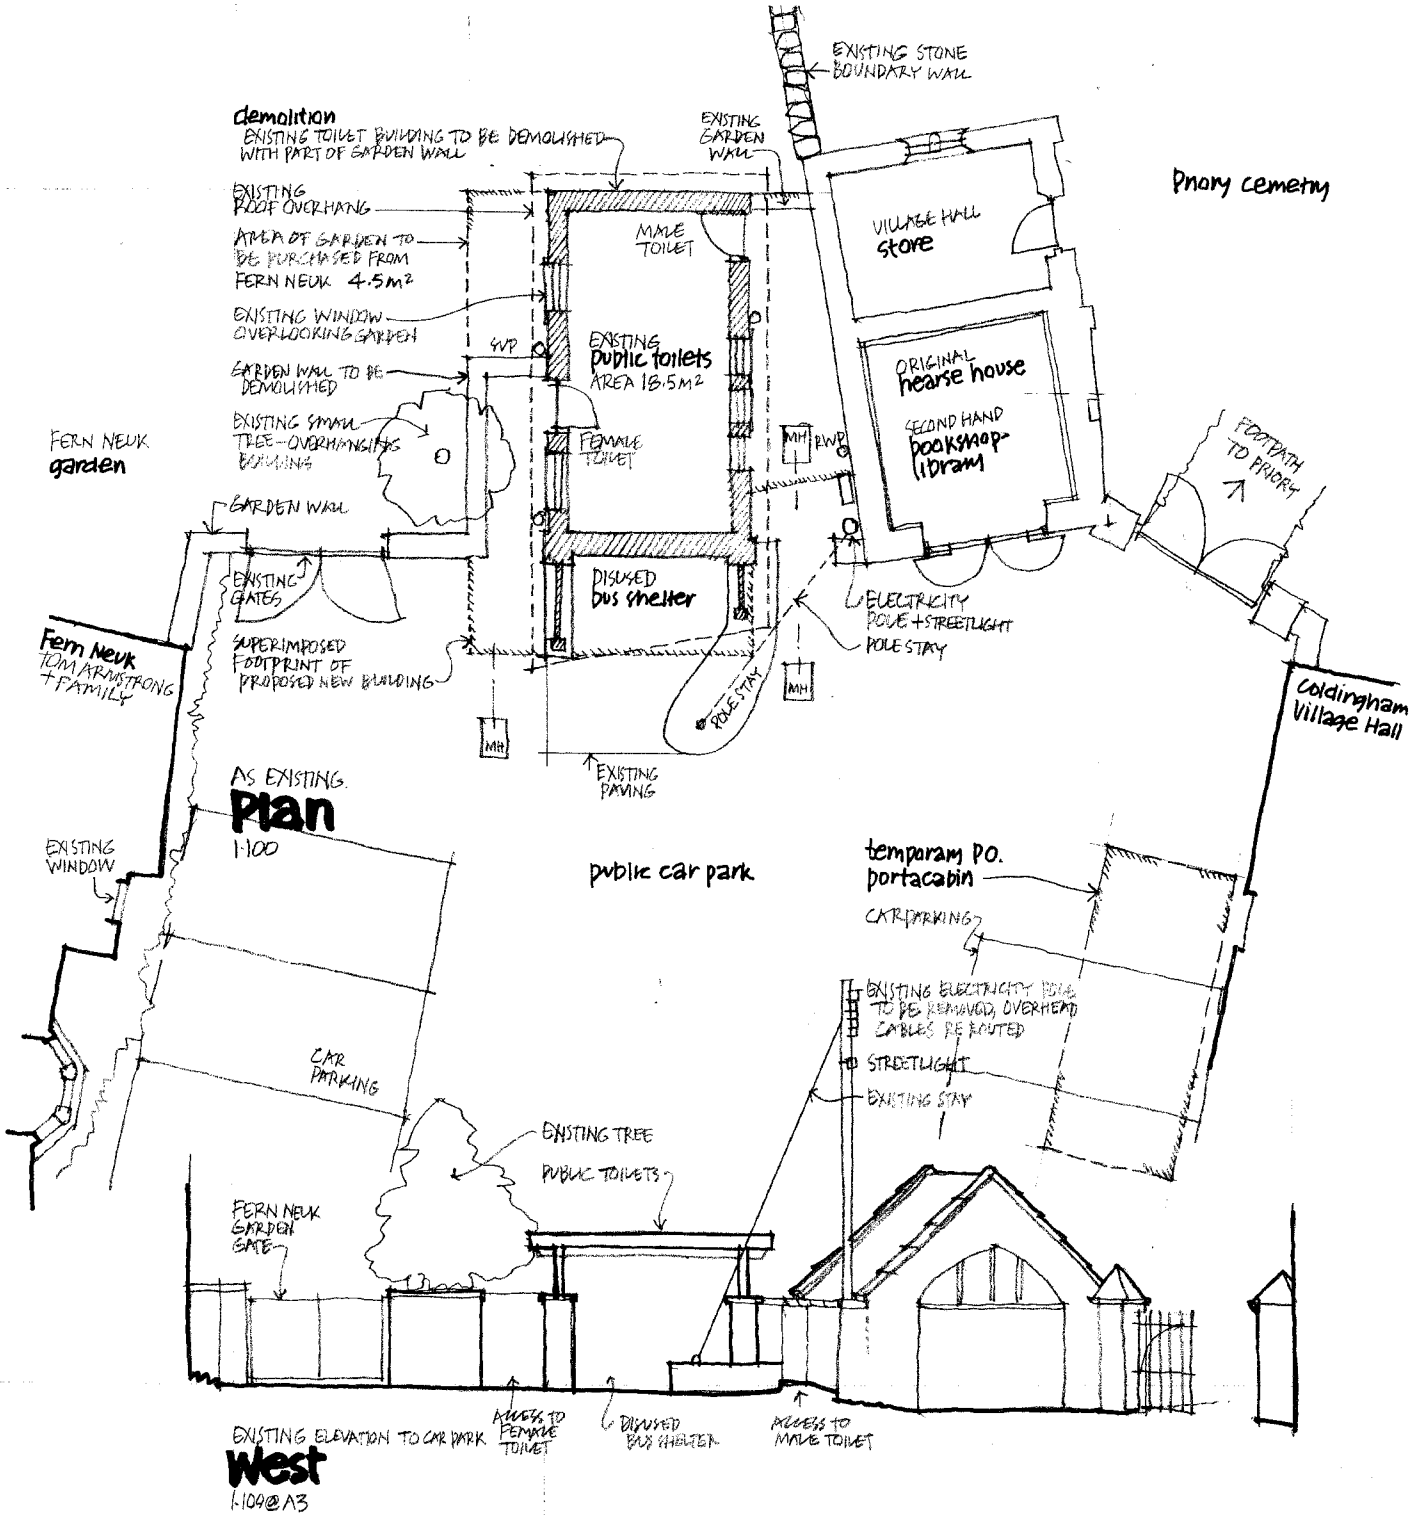

Coldingham

LUCKEN BOOTH PROJECT

THE SQUARE, COLDINGHAM
FOR
COLDINGHAM COMMUNITY CO.

EXISTING PLAN WEST ELEV 1:100 @ A3 SIZE	SKETCH 5093 3
BAIN, SWAN ARCHITECTS 10.6.10	N